Public Works. Canada.

GEORGIAN BAY SHIP CANAL

ESTIMATE PLAN

RECOLLET LOCK TO OKA

(RIVIÈRE DES PRAIRIES ROUTE.)

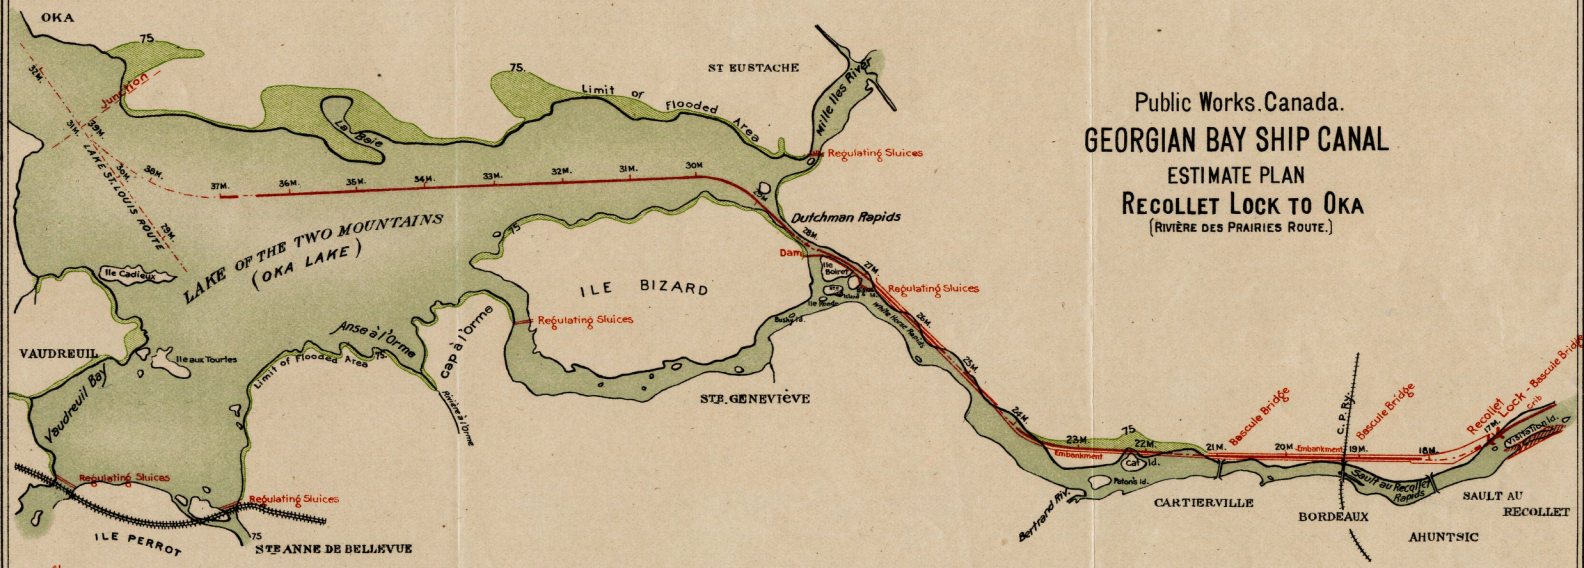

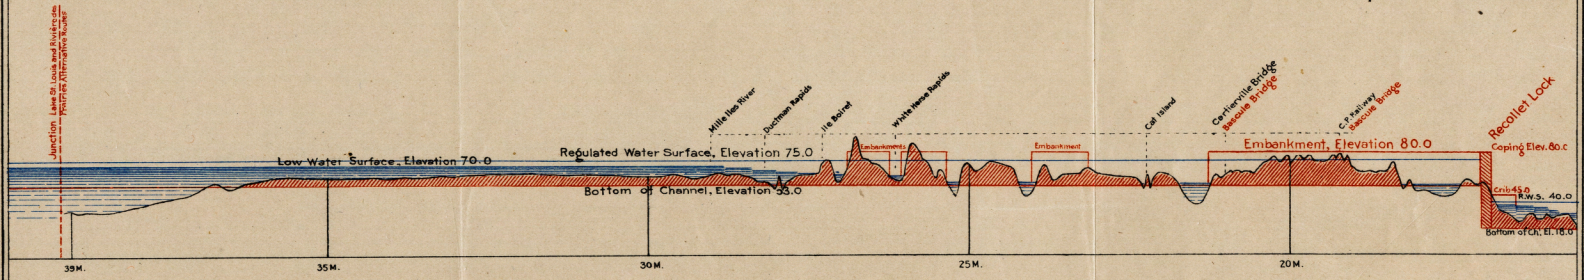

J.E.R. Mattle, Del.